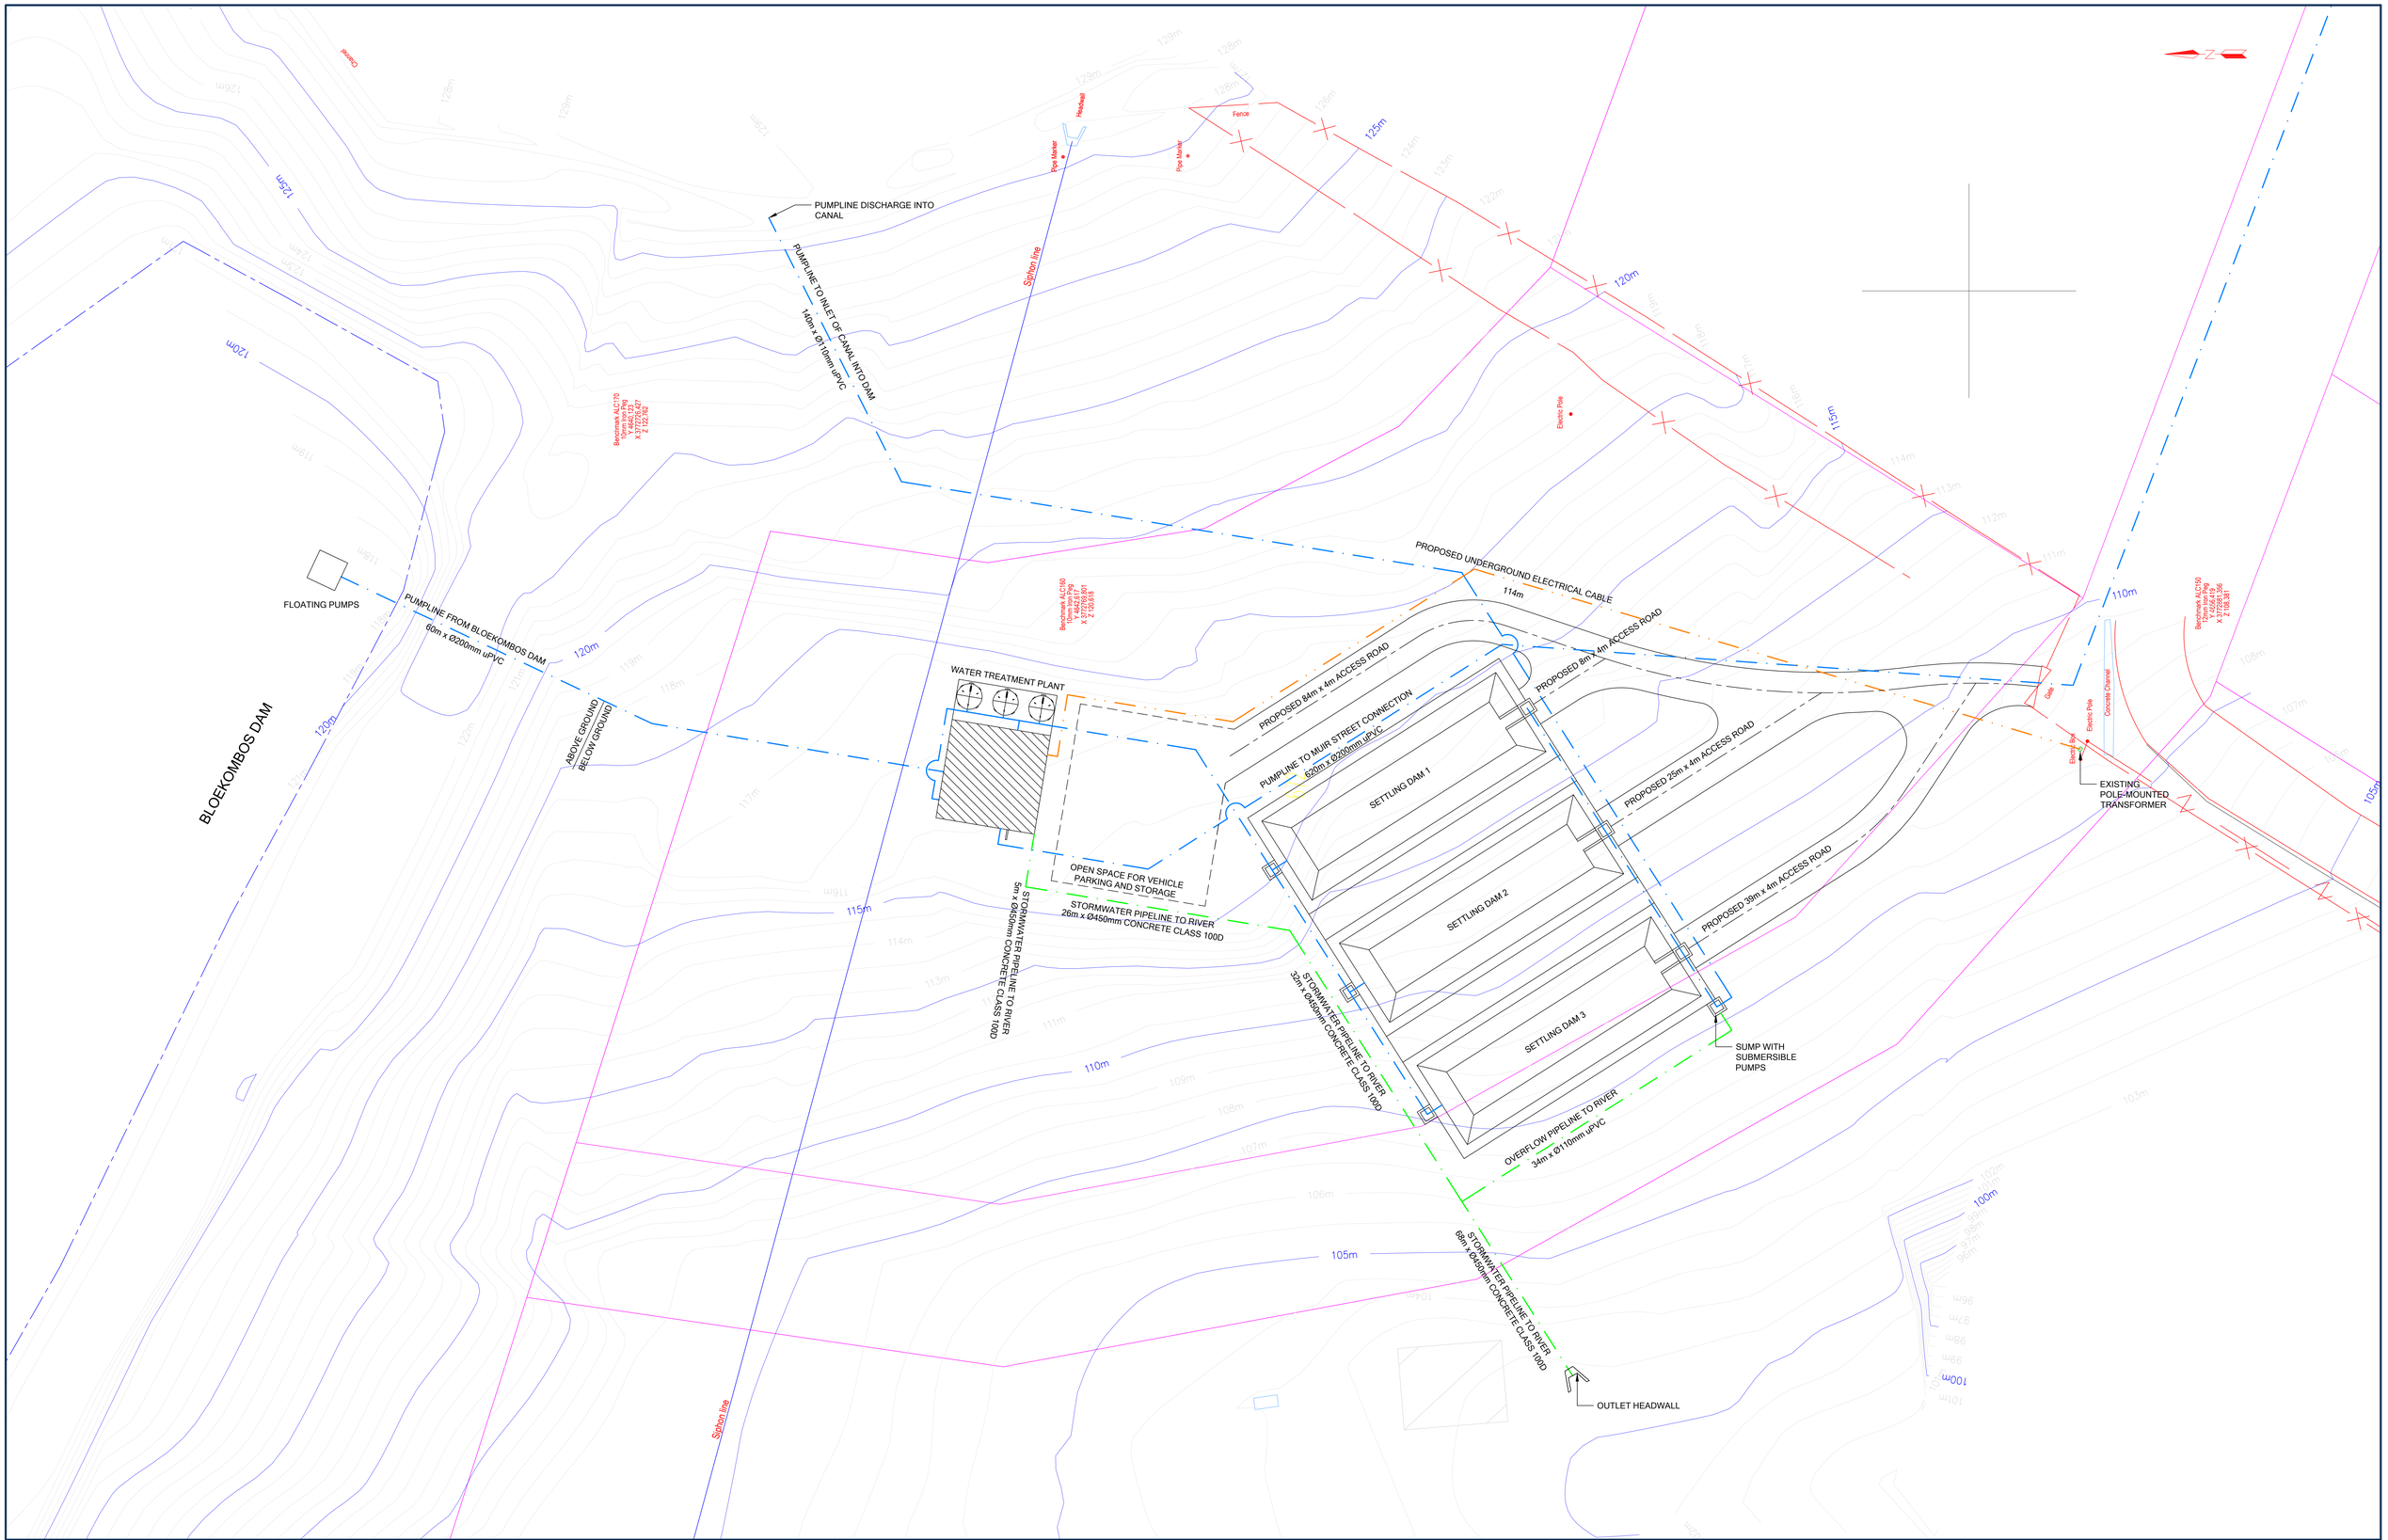

HESSEQUA MUNICIPALITY

NOTES

POND DIMENSIONS OF 23m x 5m x 1.4m

AMENDMENTS

DESIGN	DRAWN BY	CHECKED BY	DATE
	BL	RM	27/06/2025

ENGINEER: DR

CLIENT: HESSEQUA

PROJECT DESCRIPTION

LAYOUT DRAWING FOR NEW WATER TREATMENT WORKS IN HEIDELBERG

PLOT SCALE: 1:150 (A0)

DRAWING NAME: HT22.2223/W/HB(WTW)/001

SHEET: S0A