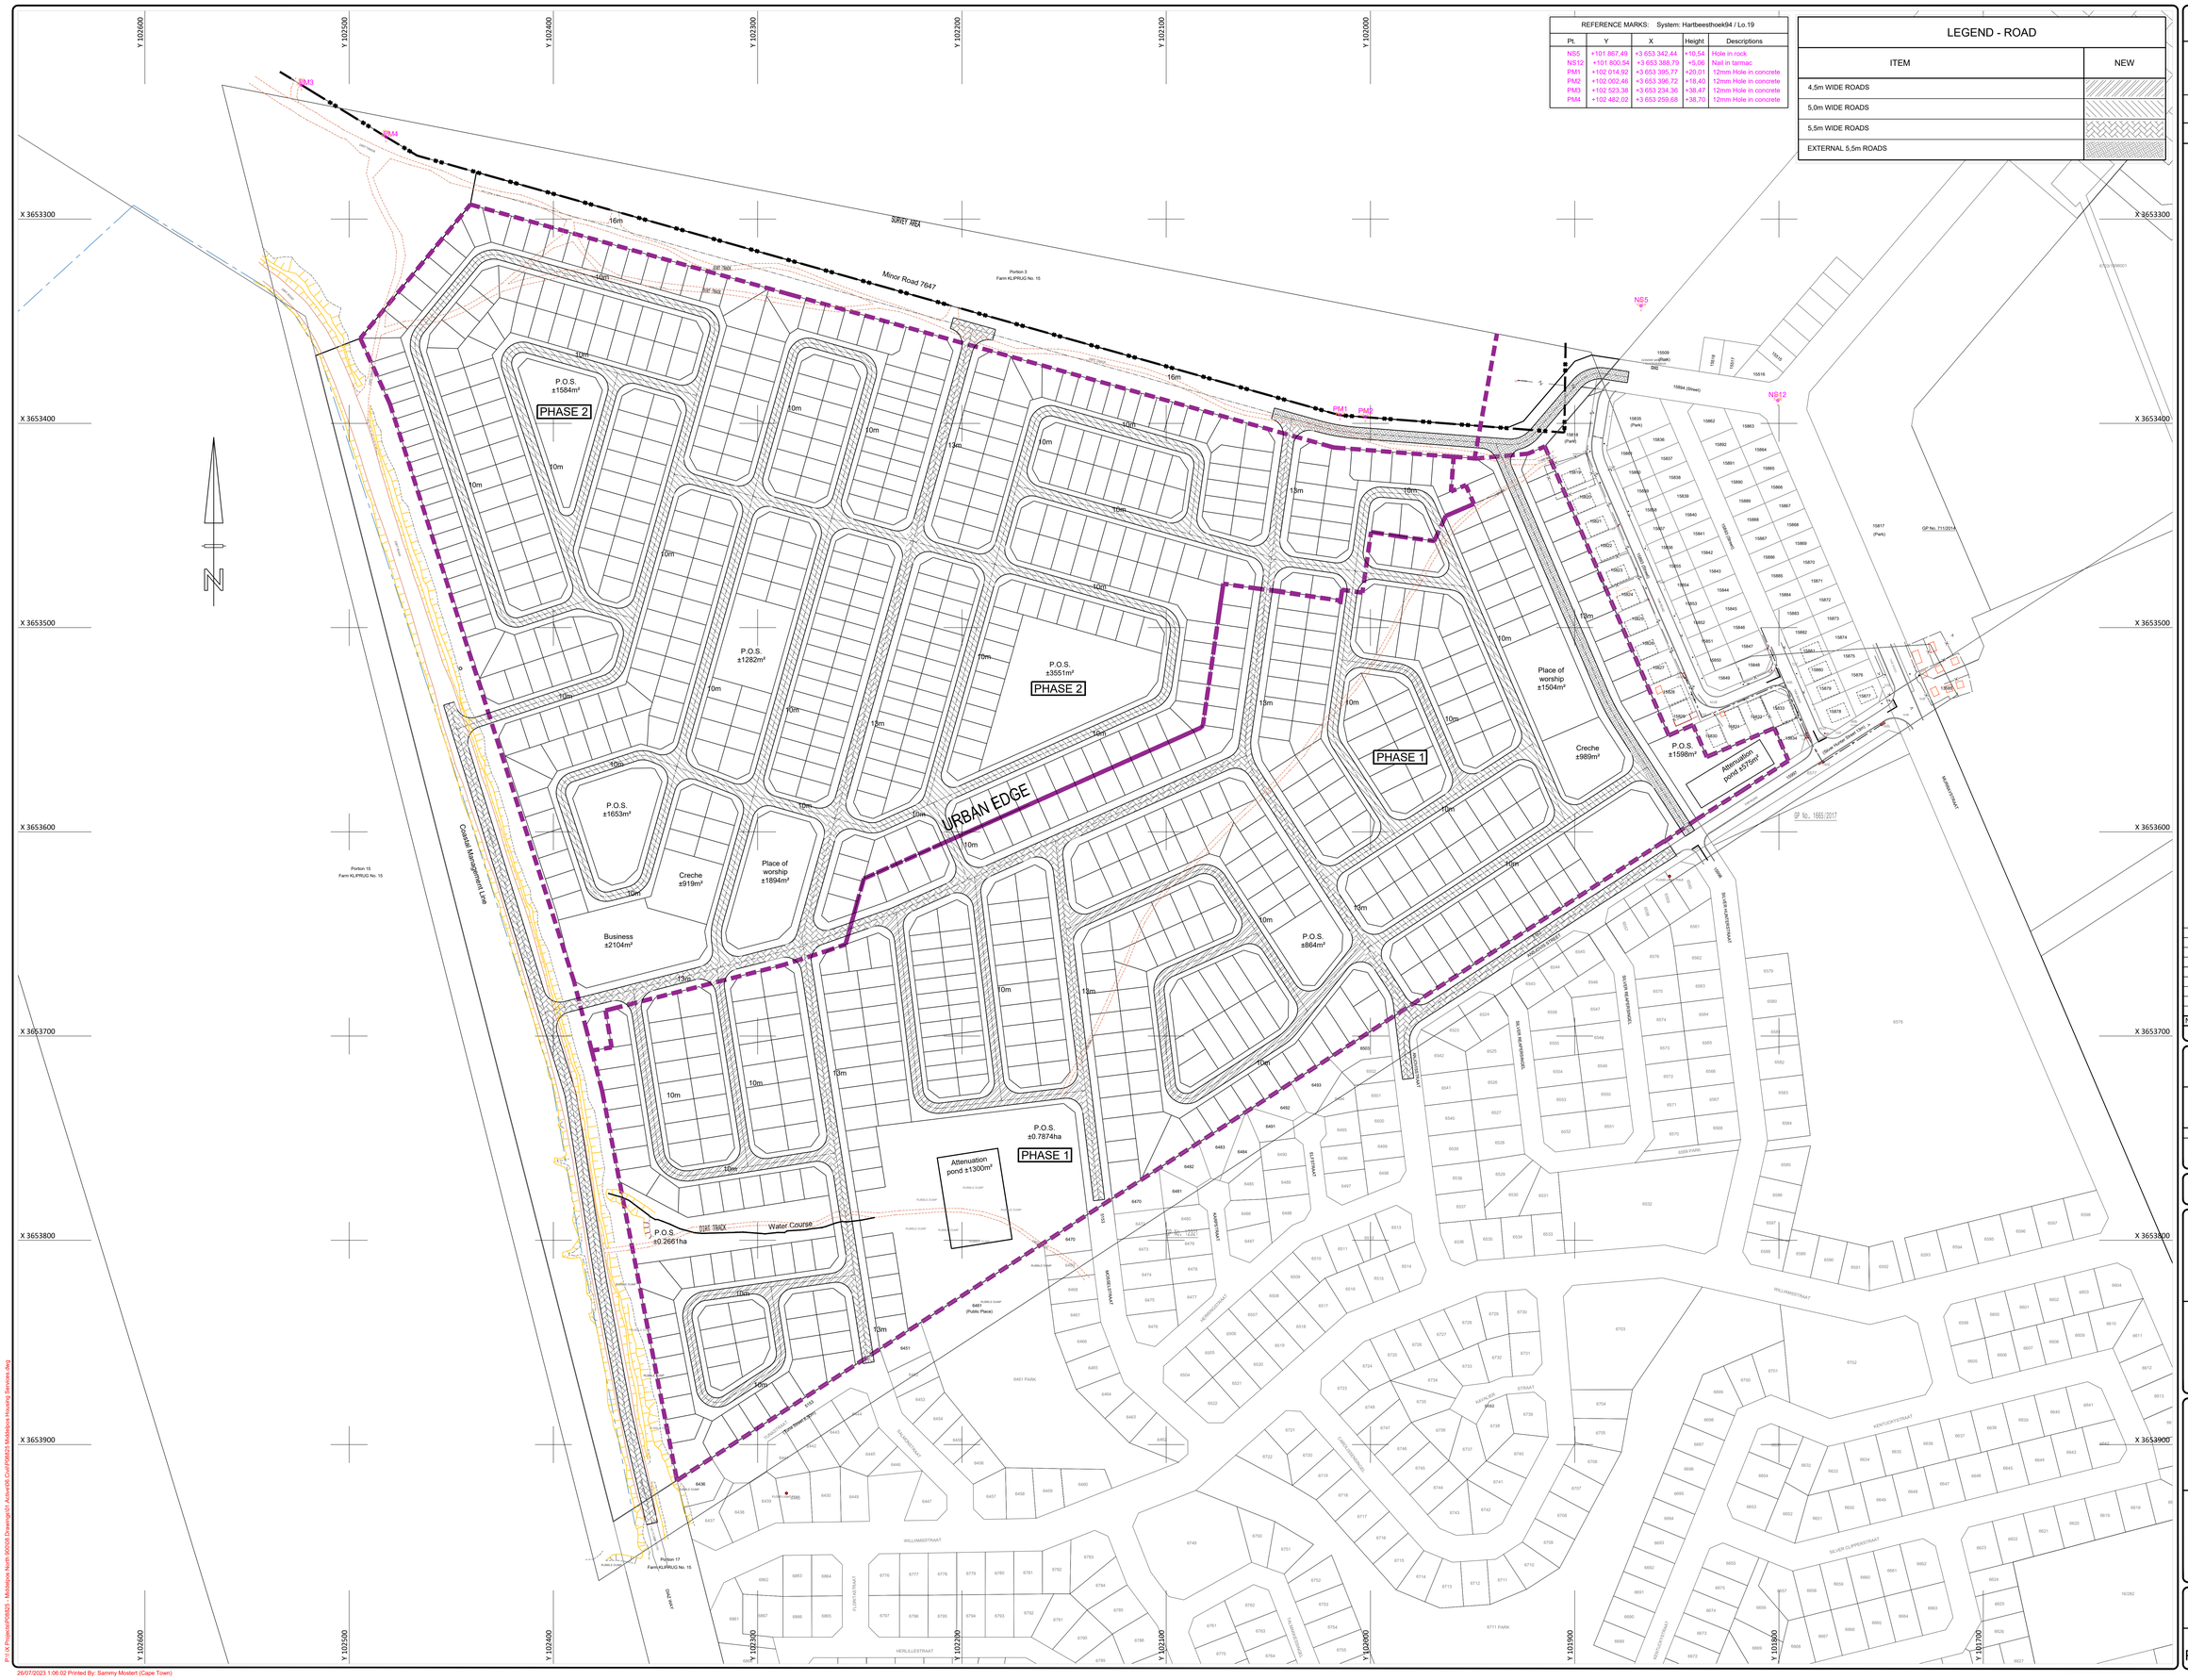

REFERENCE MARKS: System: Hartbeesthoek94 / Lo.19				
Pt.	Y	X	Height	Descriptions
NS5	+101 867.49	+3 653 342.44	+10.54	Hole in rock
NS12	+101 800.54	+3 653 388.79	+5.06	Nail in tarmac
PM1	+102 014.92	+3 653 395.77	+20.01	12mm Hole in concrete
PM2	+102 002.46	+3 653 396.72	+18.40	12mm Hole in concrete
PM3	+102 523.38	+3 653 234.36	+38.47	12mm Hole in concrete
PM4	+102 482.02	+3 653 259.68	+38.70	12mm Hole in concrete

LEGEND - ROAD

ITEM	NEW
4,5m WIDE ROADS	
5,0m WIDE ROADS	
5,5m WIDE ROADS	
EXTERNAL 5,5m ROADS	

SCALE FOR REDUCED PLAN

50mm ON ORIGINAL PLAN

IX engineers retains the copyright in all intellectual property, including designs and/or documents prepared in terms of this appointment for the project covered by the appointment. The client may use the designs and/or documents for the sole purpose of their intended use on this project only subject to payment for the design having been received. Use for any other purpose, whether or not the design and/or documents have been paid for constitutes an infringement of copyright, and all rights are reserved.

All dimensions must be verified on site before the works commence. Refer any discrepancies to the Engineer.

Copyright reserved

NOTES

No	DATE	DESCRIPTION	DRW	CHK

REVISION SCHEDULE

CONSULTING ENGINEER

SIGNATURE	PR No.	DATE
	20070016	2023-07-26

CLIENT

SIGNATURE	DATE

DESIGNED	DRAWN	CHECKED
J.de.K	S.M.	F.v.L

FOR REPORT

CONSULTANT

iX engineers
Infrastructure Excellence
31 Allen Drive | Lonersteien | Cape Town | 7530
Tel: +27 (0) 21 912 3000 | Fax: +27 (0) 21 912 322
www.ixengineers.co.za

CLIENT

SALDANHA BAY MUNICIPALITY

PROJECT

CIVIL ENGINEERING SERVICES FOR MIDDELPOS 844 IRDP ERVEN (SALDANHA BAY)

DRAWING DESCRIPTION

PROPOSED STREET LAYOUT

DATE	SCALE	ORIGINAL SIZE
JULY 2023	1:1000	A0

DRAWING NUMBER	REV
P08825-00-CIV-LA-02-101	00

P:\I drive\Projects\P08825 - Middelpos North 800KB Dwelings\01 Active\06 Civil\P08825 Middelpos Housing Services.dwg

26/07/2023 1:06:02 Printed By: Sammy Moolert (Cape Town)