



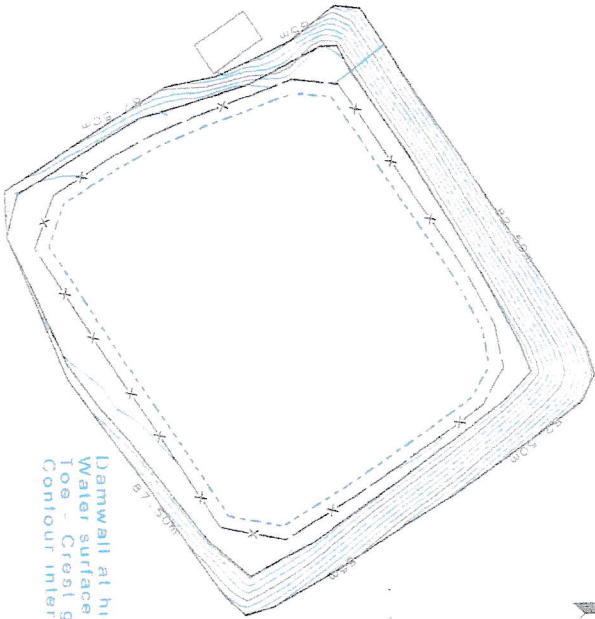

Dam wall at highest point = 5.5m
 Water surface area = 4412 m²
 Toe - Crest gradient = 1 : 48
 Contour interval = 0.50m

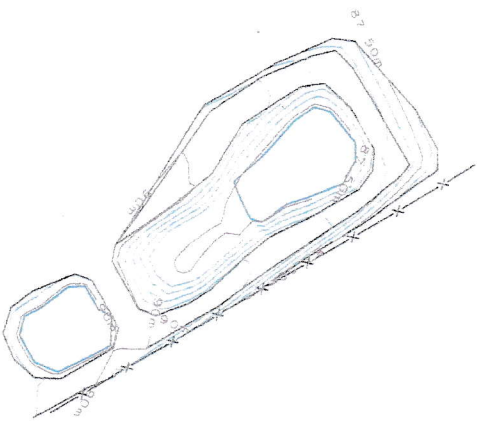

Jarrahup Farm

Hermannus

Efluent dams

Project Number: 15/5/2026
 Scale: 1:1000
 Drawn By: A. Bonzani

AGRICO

FOR

PROJECT effluent

NOTES


Surveyed and map as build

Small effluent dams

Jarrahup Farm



DRAWN BY


Agrieco 021 8594248

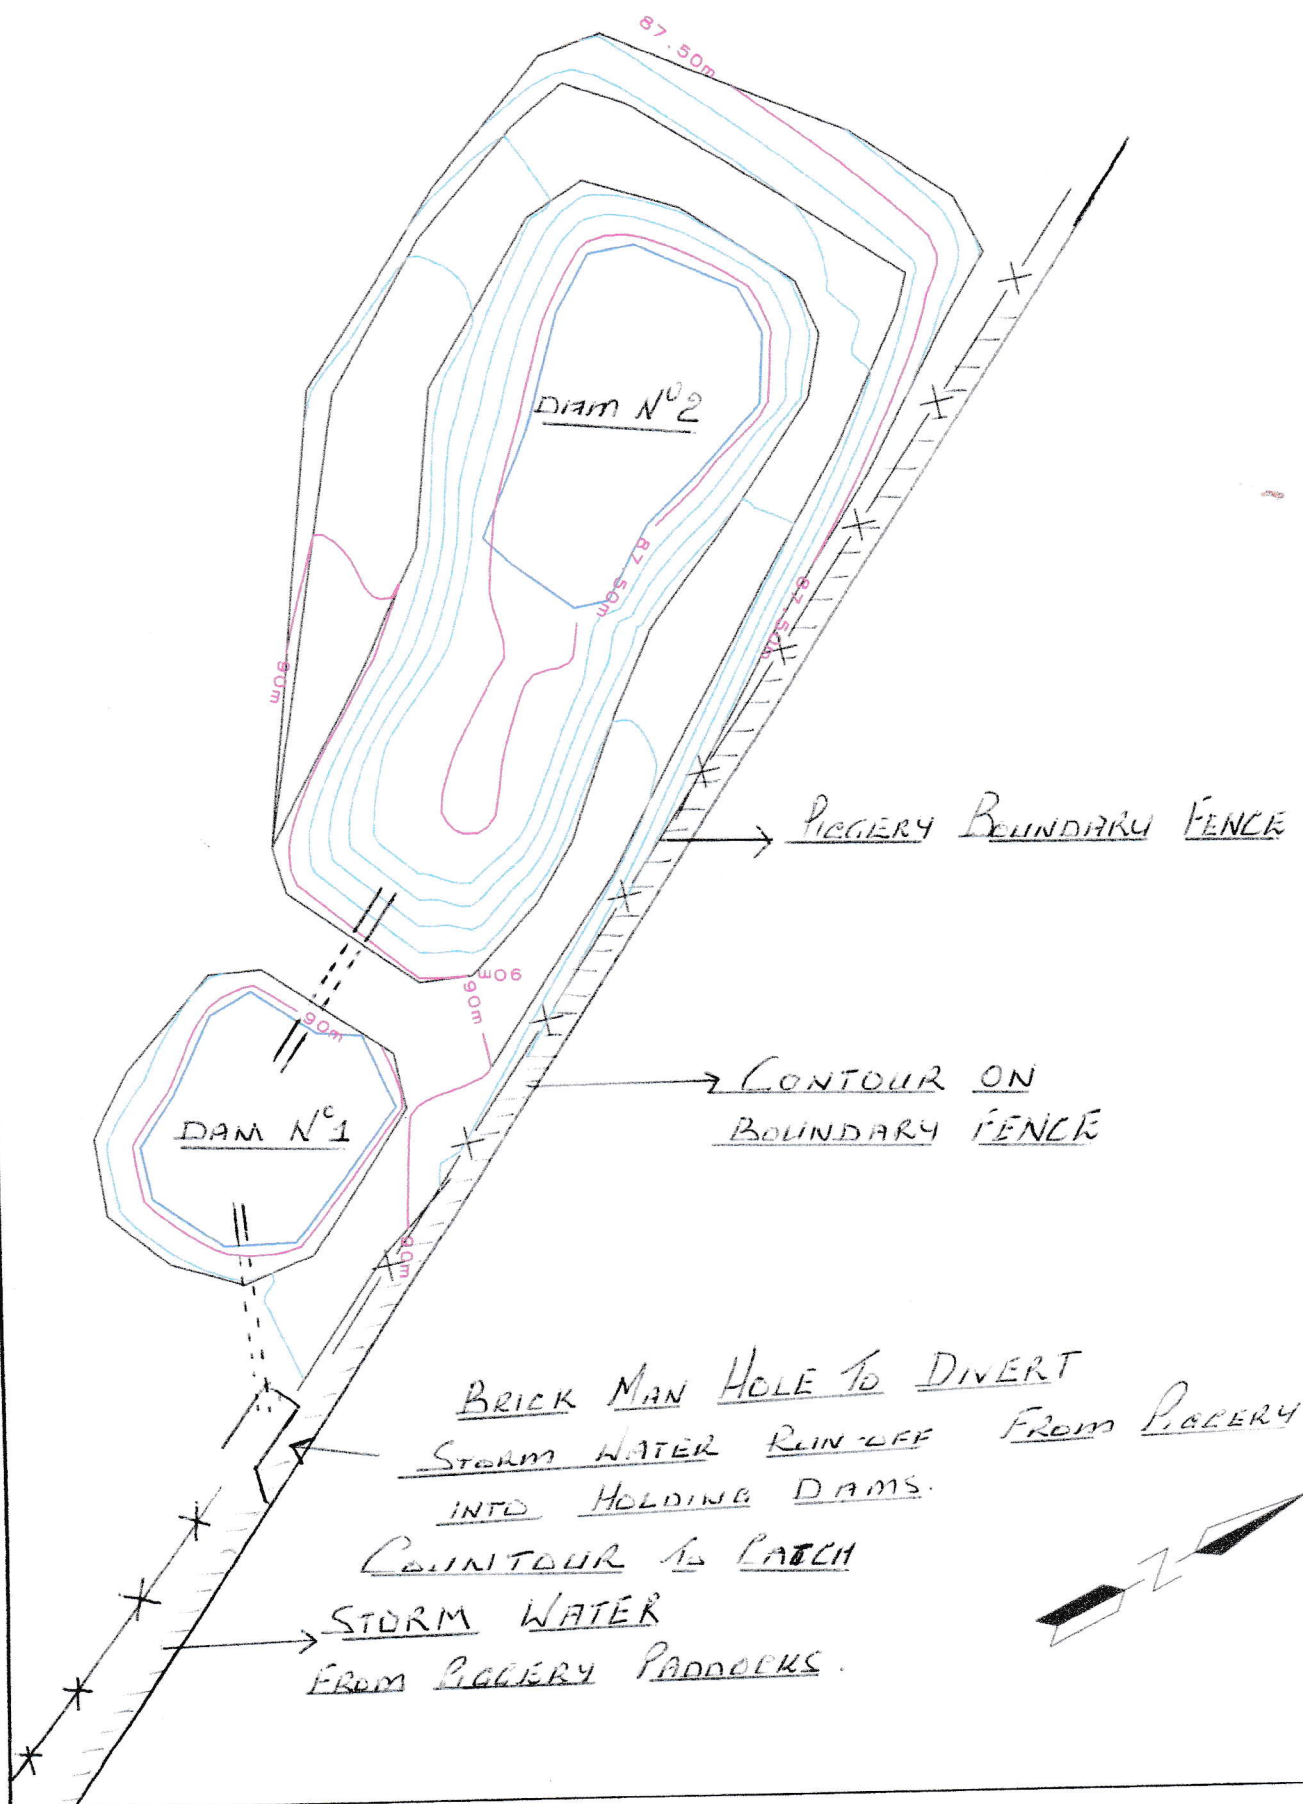


NOTES

Surveyed and map as build

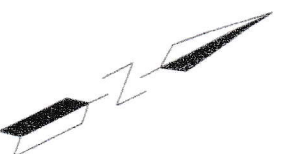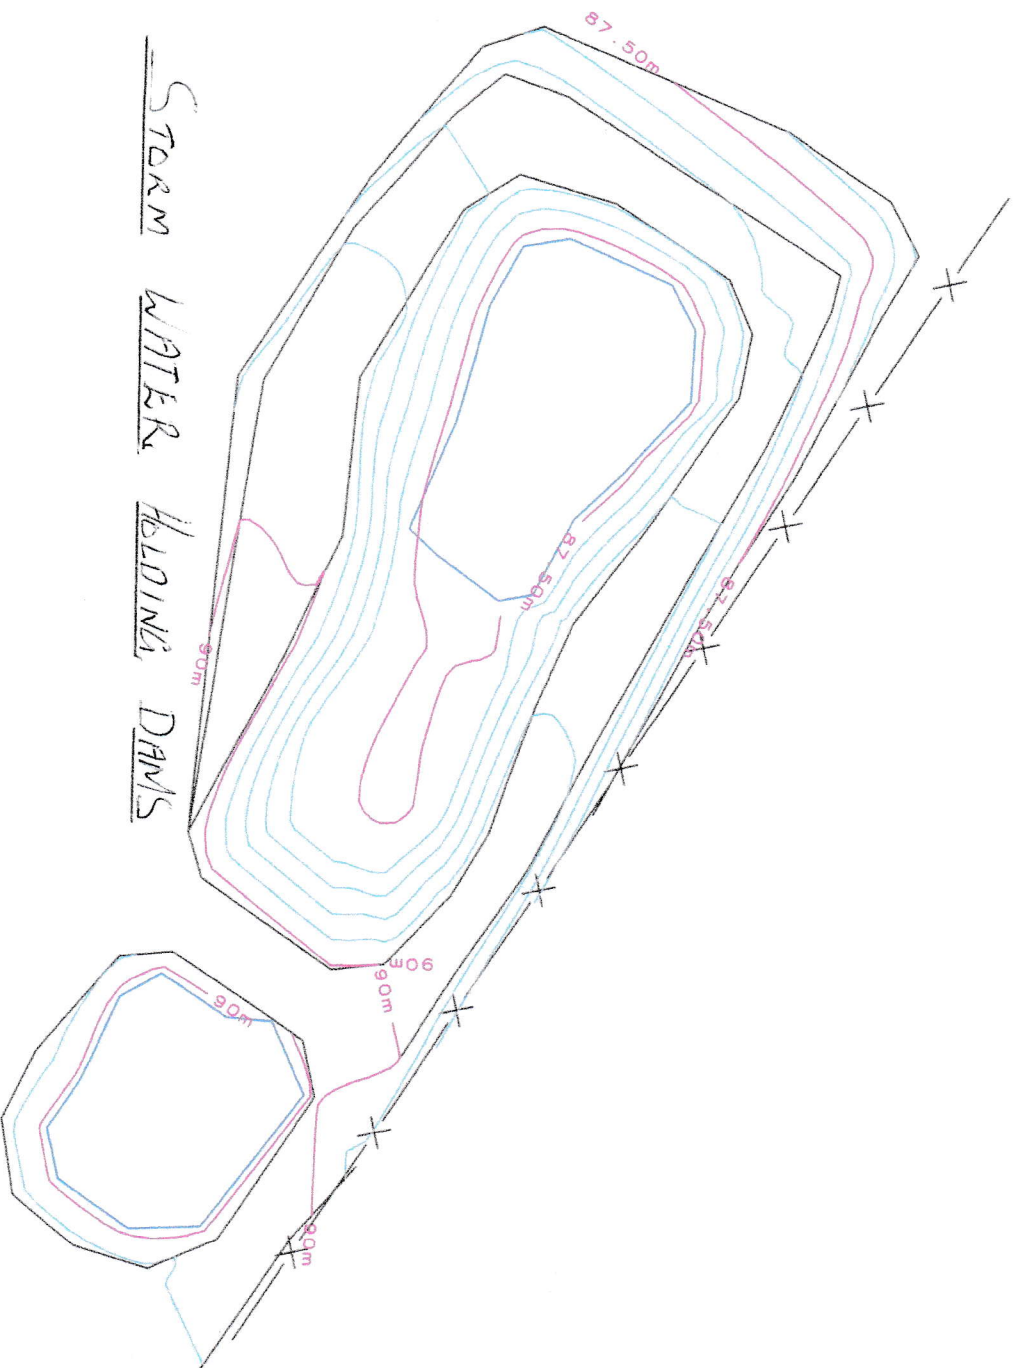

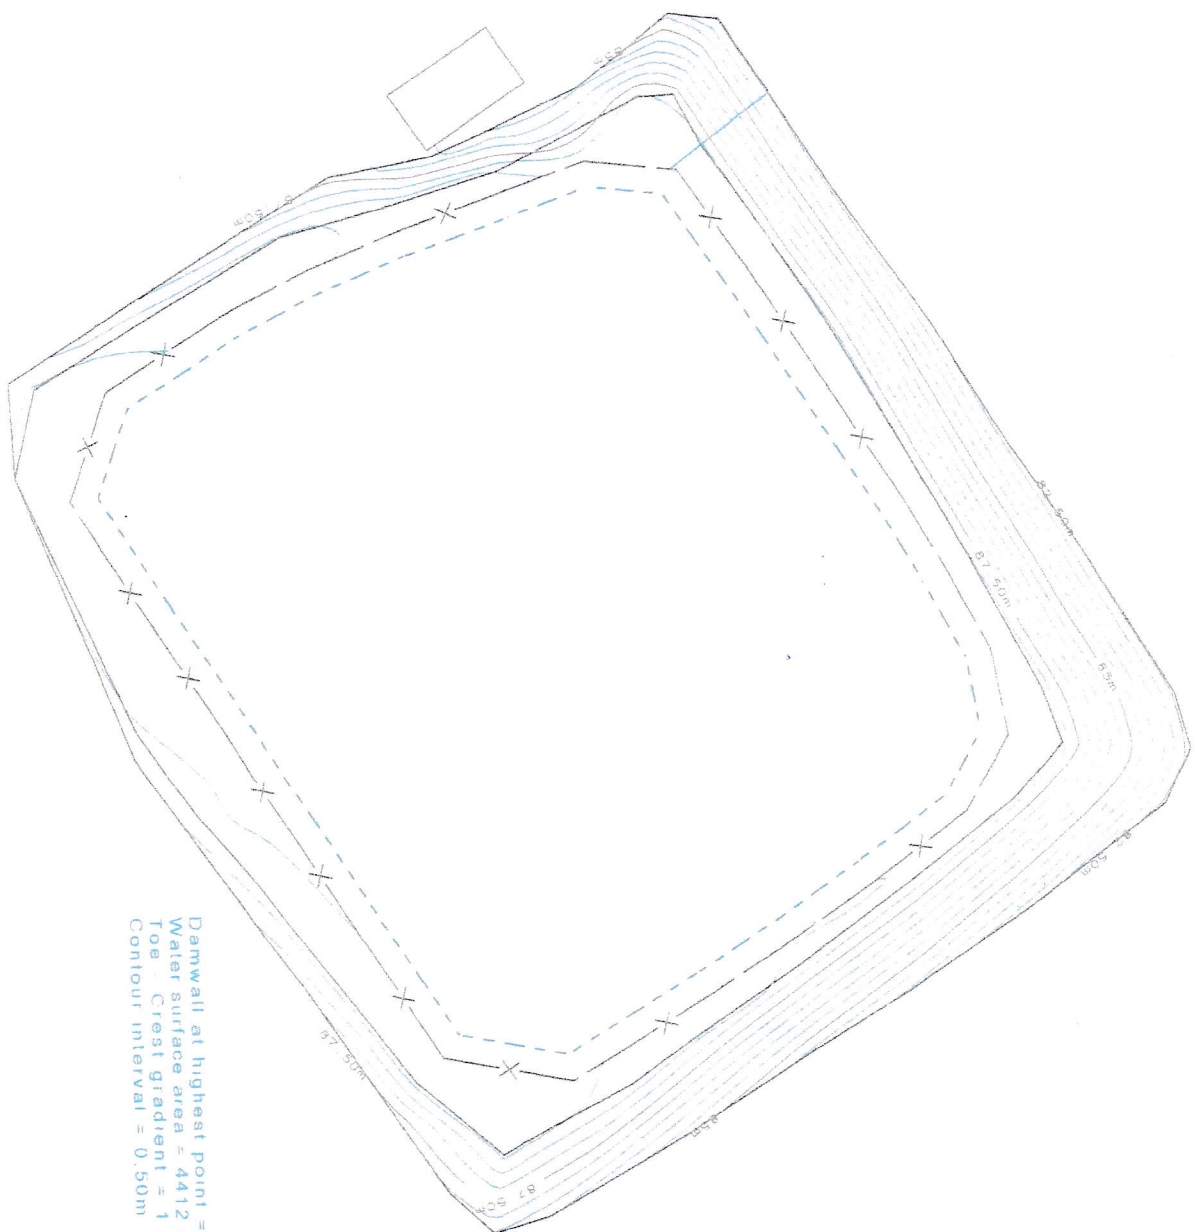

Dam wall at highest point = 5.5m
 Water surface area = 4412 m²
 Toe - Crest gradient = 1 : 1.48
 Contour interval = 0.50m

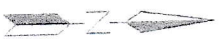

Jarrahnpup Farm

Hermanus

Effluent dam

Project Number

Date 15/02/26

Scale 1:500

Tranble GPS survey

Drawn By: A. Boonzaaij

AGRICO
 Agricultural Engineering & Surveying